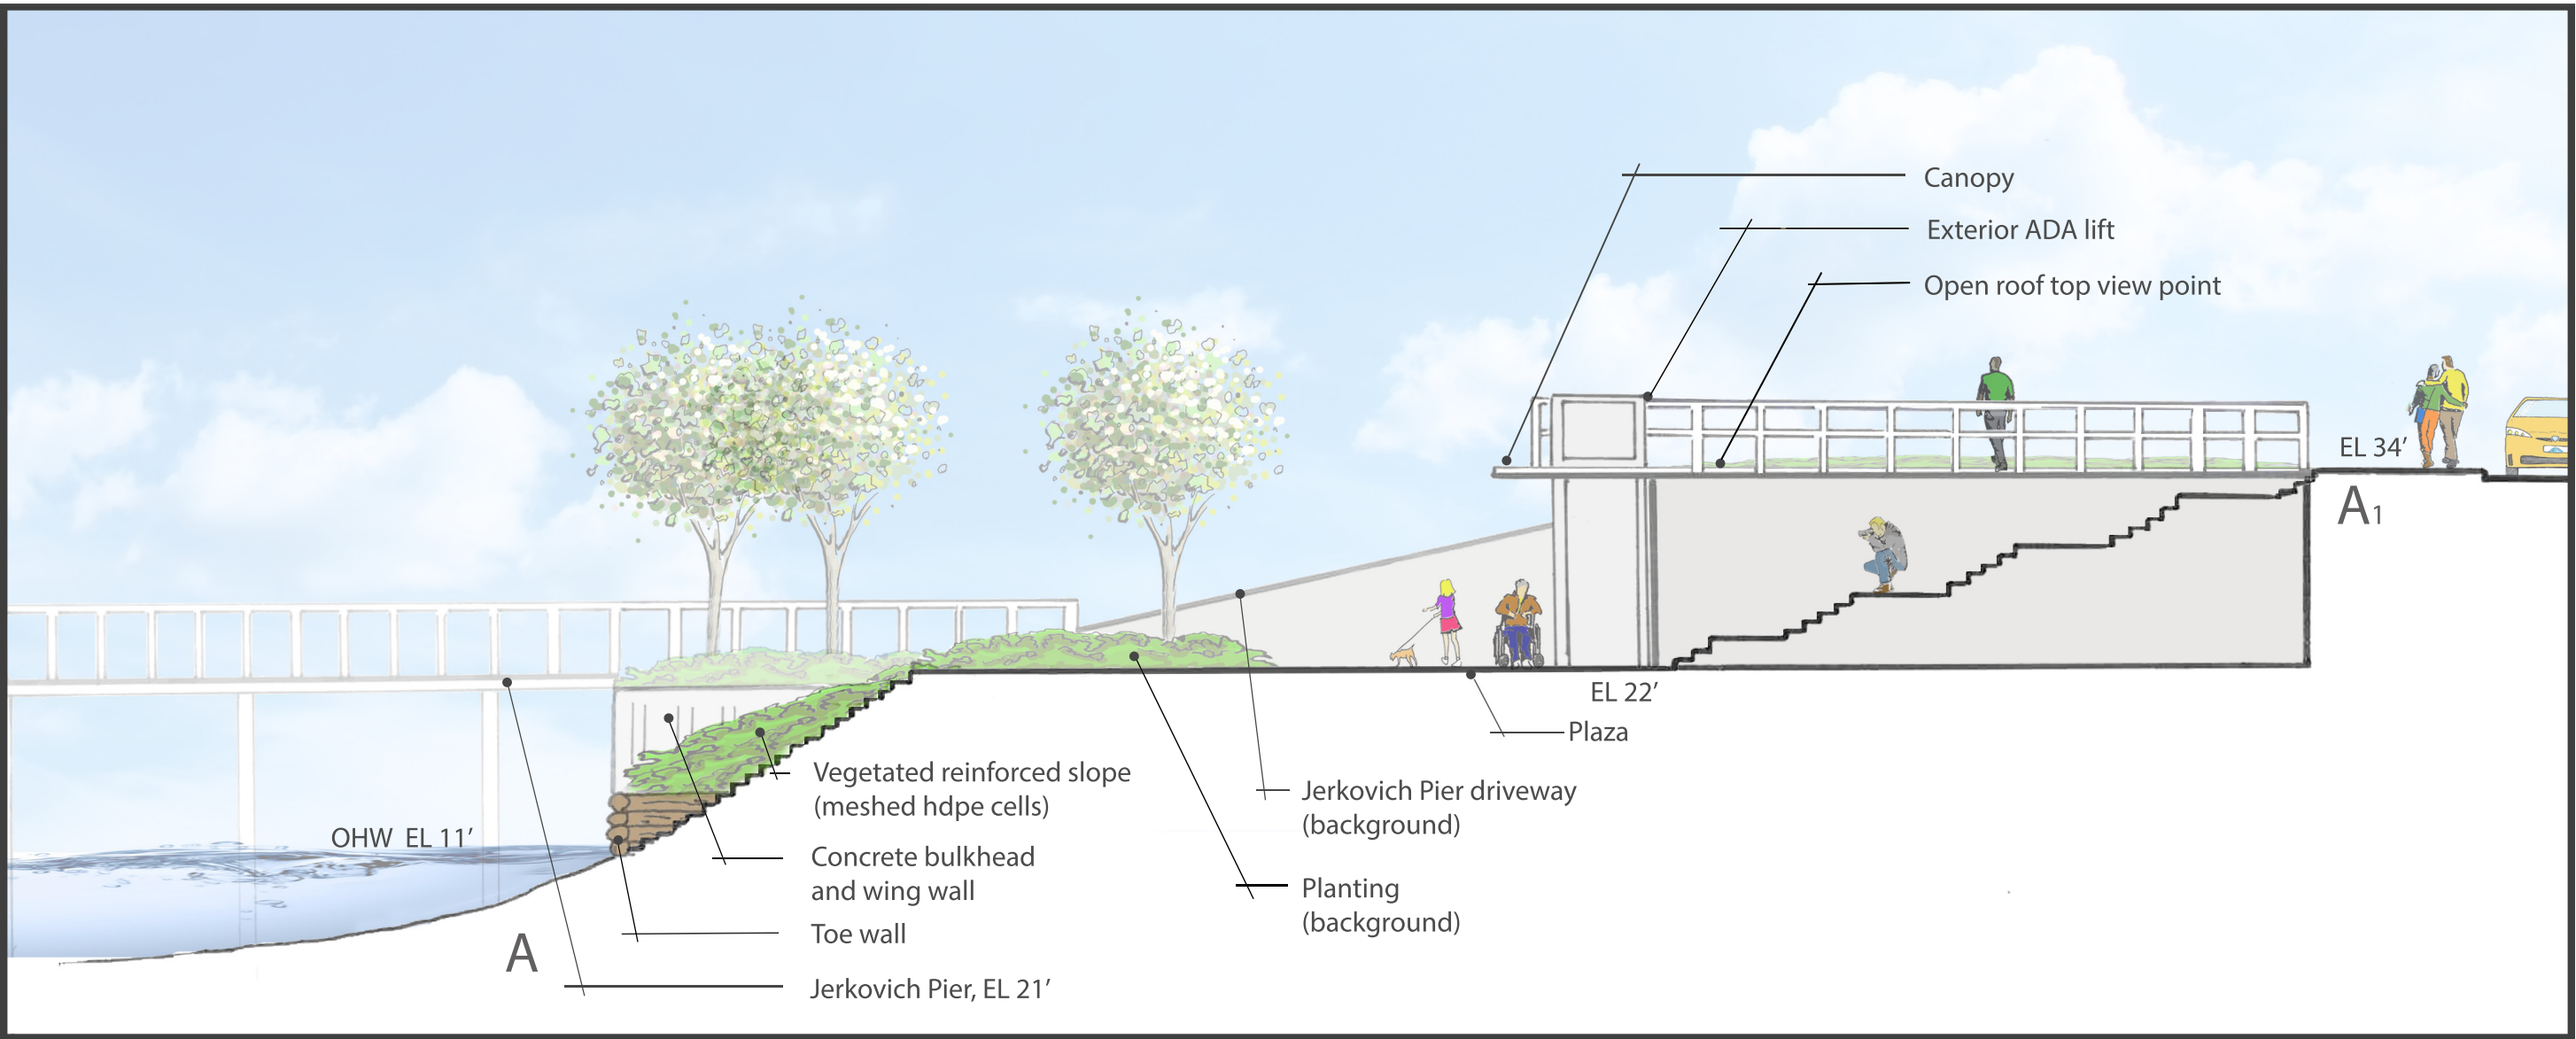
Canopy
Exterior ADA lift
Open roof top view point
EL 34′
A1
EL 22′
Plaza
Vegetated reinforced slope
(meshed hdpe cells)
Jerkovich Pier driveway
(background)
OHW EL 11′
Concrete bulkhead
and wing wall
Planting
(background)
Toe wall
A
Jerkovich Pier, EL 21′